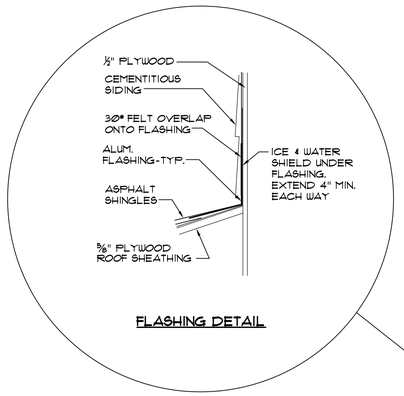

FLASHING DETAIL

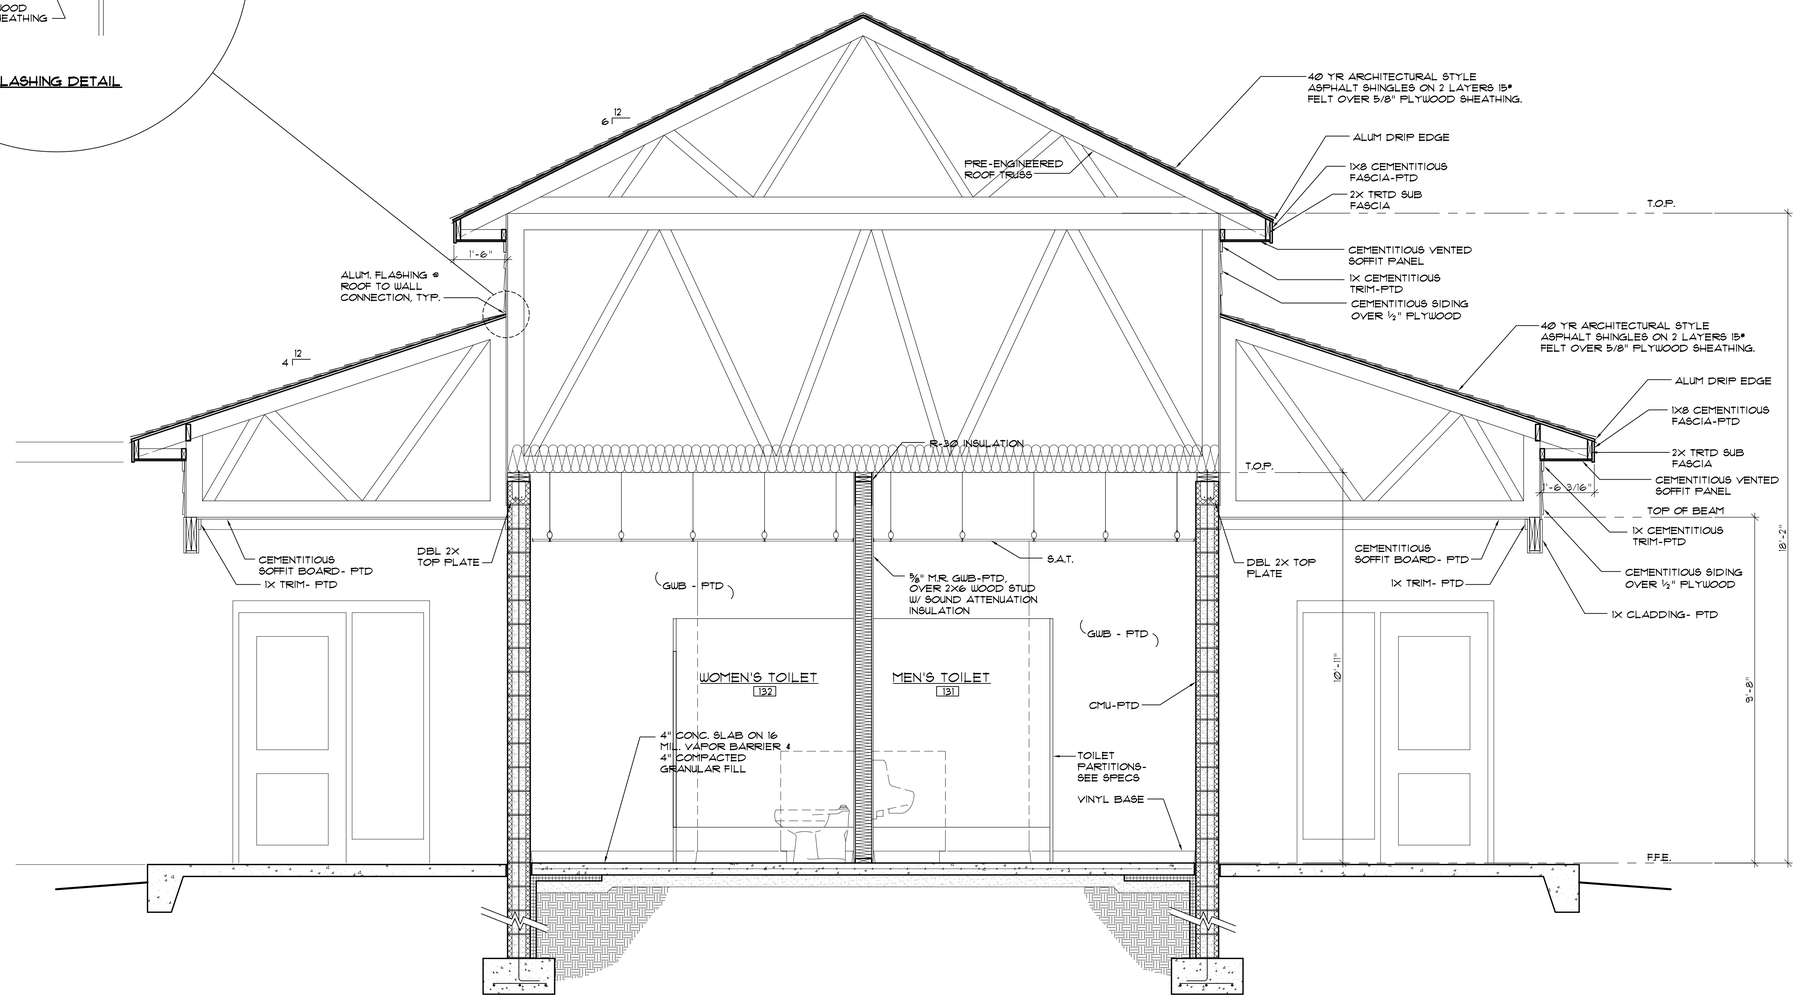

1 A-14 BUILDING SECTION
SCALE: ½" = 1'-0"

ALTERNATE

EDA pa
Architects □ Engineers □ Planners
4206 Bridges Street Ext., Suite C
Morehead City, North Carolina 28557
Telephone: 252.247.2127 Fax: 252.247.0674
Email: eda.inc@EDApa.com
Raleigh
Morehead City

USE OF EDA PA DRAWINGS, SPECIFICATIONS AND OTHER DOCUMENTS
These Drawings, Specifications and other documents prepared by EDA pa, are instruments of service for use solely with respect to this project. The Owner shall be permitted to retain copies, including reproducibles, of the drawings and specifications for information and reference in connection with the Owner's use and occupancy of the project. No other persons or entities shall be entitled to rely on, use, or reproduce, in whole or in part, without written consent by the Designer.

ROCKINGHAM COUNTY ANIMAL FACILITY
WENTWORTH, NORTH CAROLINA

BUILDING SECTION (ALTERNATE)

2008409

ISSUED: 08 DEC. 09
DWG BY: LSA
CKD BY: LDD
REVISIONS

SHEET NO.
A-14
OF