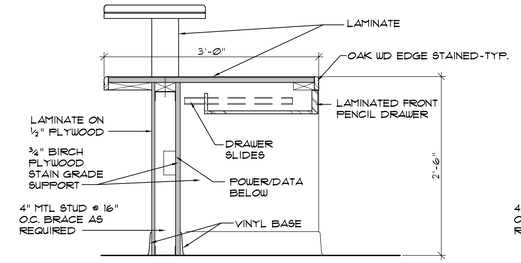

8 A-16.1 SECTION @ RECEPT. DESK
SCALE: 1"=1'-0"

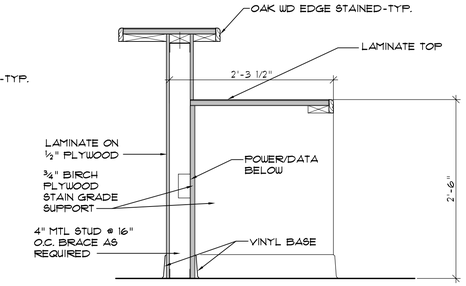

7 A-16.1 SECTION @ RECEPT. DESK
SCALE: 1"=1'-0"

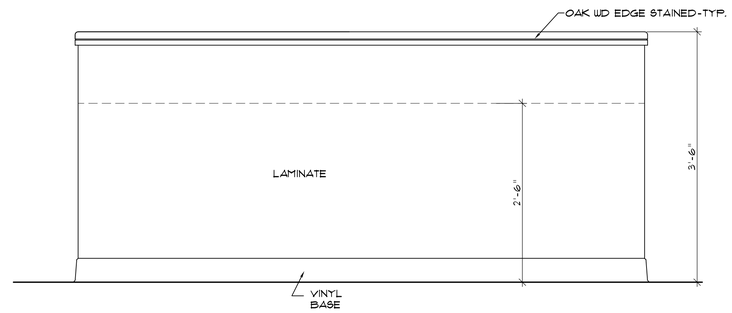

6 A-16.1 ADOPT RECEPT. DESK
SCALE: 1"=1'-0"

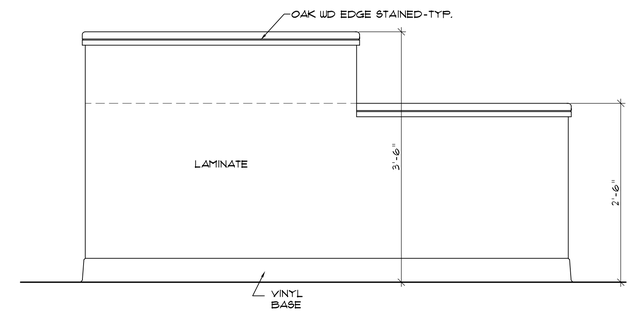

5 A-16.1 ADOPT RECEPT. DESK
SCALE: 1"=1'-0"

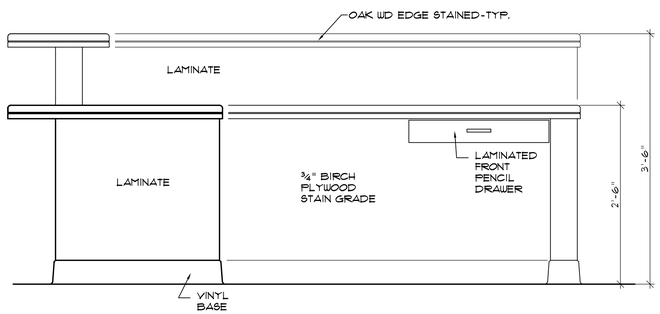

4 A-16.1 ADOPT RECEPT. DESK
SCALE: 1"=1'-0"

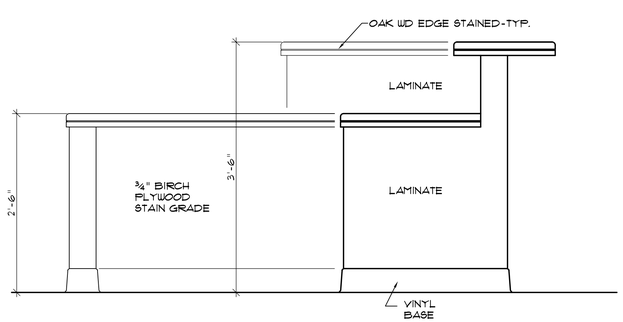

3 A-16.1 ADOPT RECEPT. DESK
SCALE: 1"=1'-0"

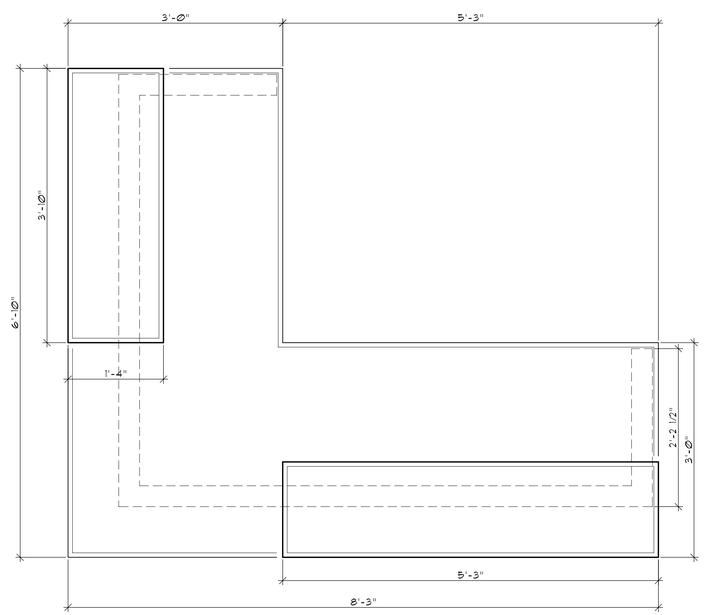

2 A-16.1 DROP OFF RECEPT.
SCALE: 1"=1'-0"

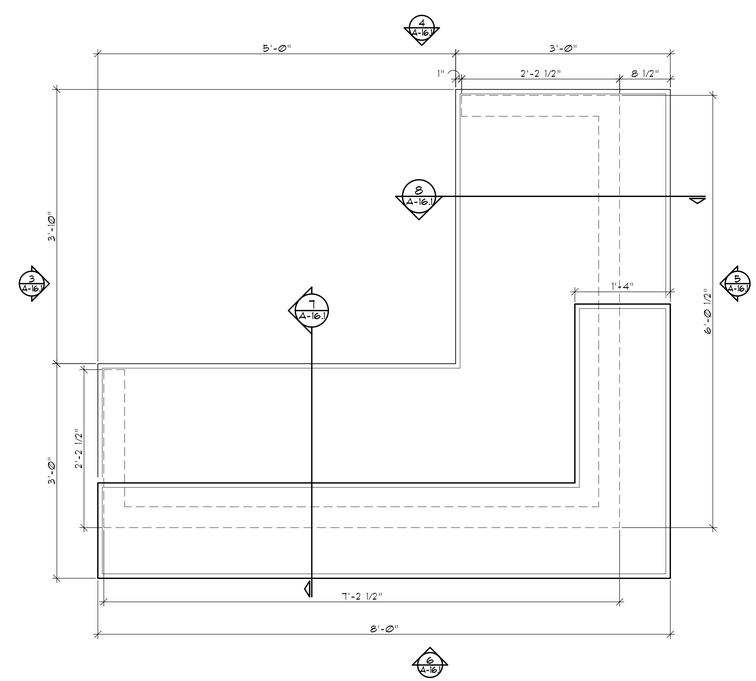

1 A-16.1 ADOPT RECEPT.
SCALE: 1"=1'-0"

ALTERNATE

4206 Bridges Street Extension, Suite C
Morehead City, North Carolina 28557
Telephone: 252-247-2127 Fax: 252-247-2604
Email: ddam@EDApa.com

EDA pa
Architects □ Engineers □ Planners
Raleigh
Morehead City

USE OF THIS DRAWING, SPECIFICATIONS, AND OTHER DOCUMENTS:

These drawings, specifications, and other documents are instruments of service for use solely with respect to this project. The Owner shall be permitted to maintain one copy of these documents for information and reference in connection with the Owner's use and occupancy of the project. No portions of the drawings or other documents may be reproduced or used without written consent by the designers.

ROCKINGHAM COUNTY
ANIMAL FACILITY
WENTWORTH, NORTH CAROLINA

DETAILS

2008409

ISSUED: 08 DEC. 09
DWG BY: LSA
CKD BY: LDD
REVISIONS

SHEET NO.
A-16.1
OF