TOILET ACCESSORIES SCHEDULE

MARK	ITEM	MTG. HT.	REMARKS
TA - 1	MIRROR 24"X 36" B-293	3'-4"	HEIGHT TO BOTTOM, CENTER ON SINK
TA - 2	SOAP DISPENSER B-2111	4'-0" MAX	HEIGHT TO DISPENSER
TA - 3	TOILET PAPER HOLDER B-2730	2'-0"	HEIGHT TO CENTER
TA - 4	GRAB BAR 42" B6806X42 W/ CONCEALED MOUNTING W/ SNAP FLANGE	2'-11"	HEIGHT TO CENTER
TA - 5	GRAB BAR 36" B6806X36 W/ CONCEALED MOUNTING W/ SNAP FLANGE	2'-11"	HEIGHT TO CENTER
TA - 6	PAPER TOWEL DISPENSER B-38616	3'-4" MAX	HEIGHT TO BOTTOM

- ACCESSORIES TO BE BY BOBRICK, BRADLEY, OR EQUAL. MODEL NUMBERS CALLED BY BOBRICK. SUBMIT CUT SHEETS FOR APPROVAL.
- SUBMIT SHOP DRAWINGS ON ALL CABINETRY & MILL WORK.
- CONFORM TO ALL NC BUILDING CODE (VOL. I-C) CLEARANCES AND DIMENSIONS.
- STAINLESS STEEL GRAB BAR W/250# DOWNWARD PRESSURE BLOCK AS REQ'D
- ALL APPLIANCES & FIXTURES SHALL BE ADA COMPLIANT WHEN INSTALLED (WHETHER BY CONTRACTOR OR BY OWNER).

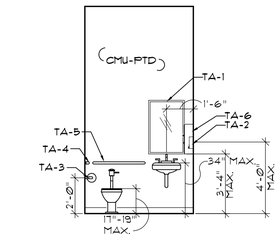

10 A-16 TOILET 145
SCALE: 1/4"=1'-0"

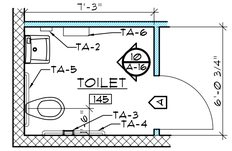

9 A-16 TOILET 145
SCALE: 1/4"=1'-0"

GENERAL NOTES:
1. PLASTIC LAMINATE EXTERIOR/WHITE MELAMINE COATING
2. INTERIOR
3. CONCEALED HINGES THROUGHOUT
4. 4" SATIN CHROME PULL WIRES
5. ALL SHELVING ADJUSTABLE, W/ COUNTERSUNK STANDARDS.

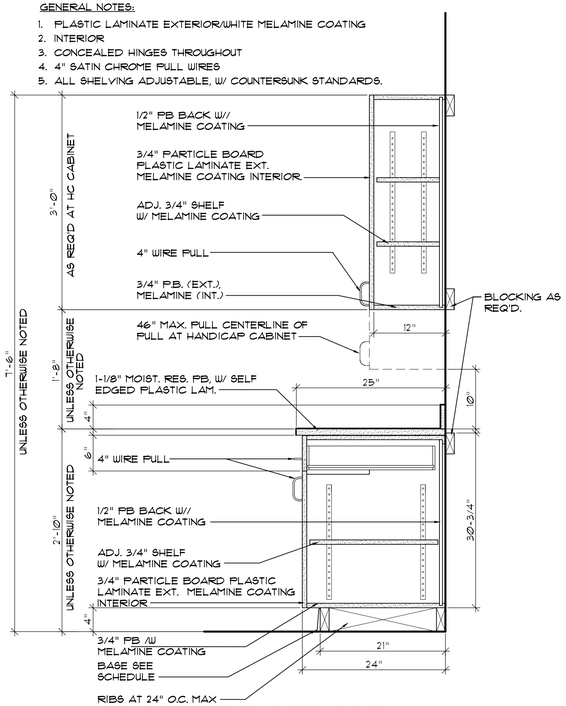

8 A-16 CABINET DETAIL
SCALE: 1"=1'-0"

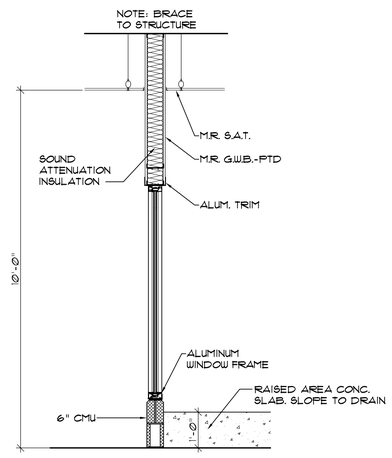

SECTION @ PUPPY DISPLAY
7 A-16 SCALE: 1/2"=1'-0"

6 A-16 INTERIOR ELEVATION
SCALE: 1/4"=1'-0"

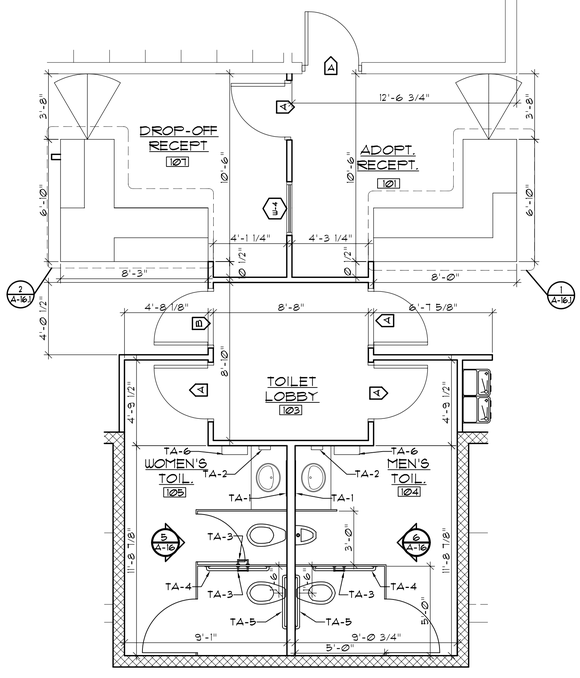

1 A-16 ENLARGED PLAN
SCALE: 1/4"=1'-0"

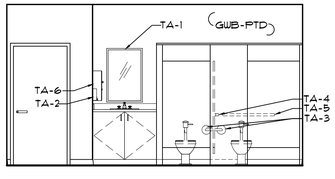

5 A-16 INTERIOR ELEVATION
SCALE: 1/4"=1'-0"

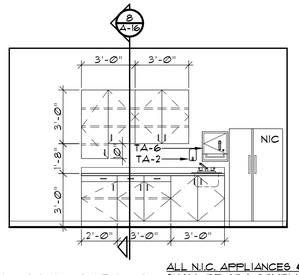

BREAK AREA INTERIOR ELEVATION
4 A-16 SCALE: 1/4"=1'-0"

ALL N.I.C. APPLIANCES & FIXTURES SHALL BE ADA COMPLIANT.

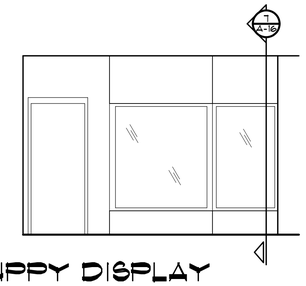

PUPPY DISPLAY INTERIOR ELEVATION
3 A-16 SCALE: 1/4"=1'-0"

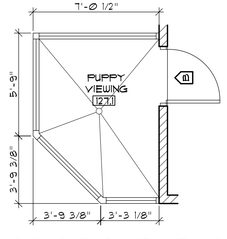

3 A-16 ENLARGED PLAN
SCALE: 1/4"=1'-0"

ALTERNATE

EDA pa
Architects ☐ Engineers ☐ Planners
4206 Bridges Street Extension, Suite C
Morehead City, North Carolina 28557
Telephone: 252-247-2777 Fax: 252-247-4004
Email: edainc@EDApa.com
Raleigh
Morehead City

USE OF EDA pa DRAWING, SPECIFICATIONS, AND OTHER DOCUMENTS:
These drawings, specifications, and other documents are instruments of service for use solely with respect to this project. The Owner shall be permitted to maintain one copy of these documents for information and reference in connection with the Owner's use and occupancy of the project. No portions of the drawings or other documents shall be used, reproduced or used without written consent by the designer.

ROCKINGHAM COUNTY
ANIMAL FACILITY
WENTWORTH, NORTH CAROLINA

ENLARGED PLANS
INTERIOR ELEVATIONS
(ALTERNATE)

2008409
ISSUED: 08 DEC. 09
DWG BY: LSA, CLW
CKD BY: LDD
REVISIONS

SHEET NO.
A-16
OF